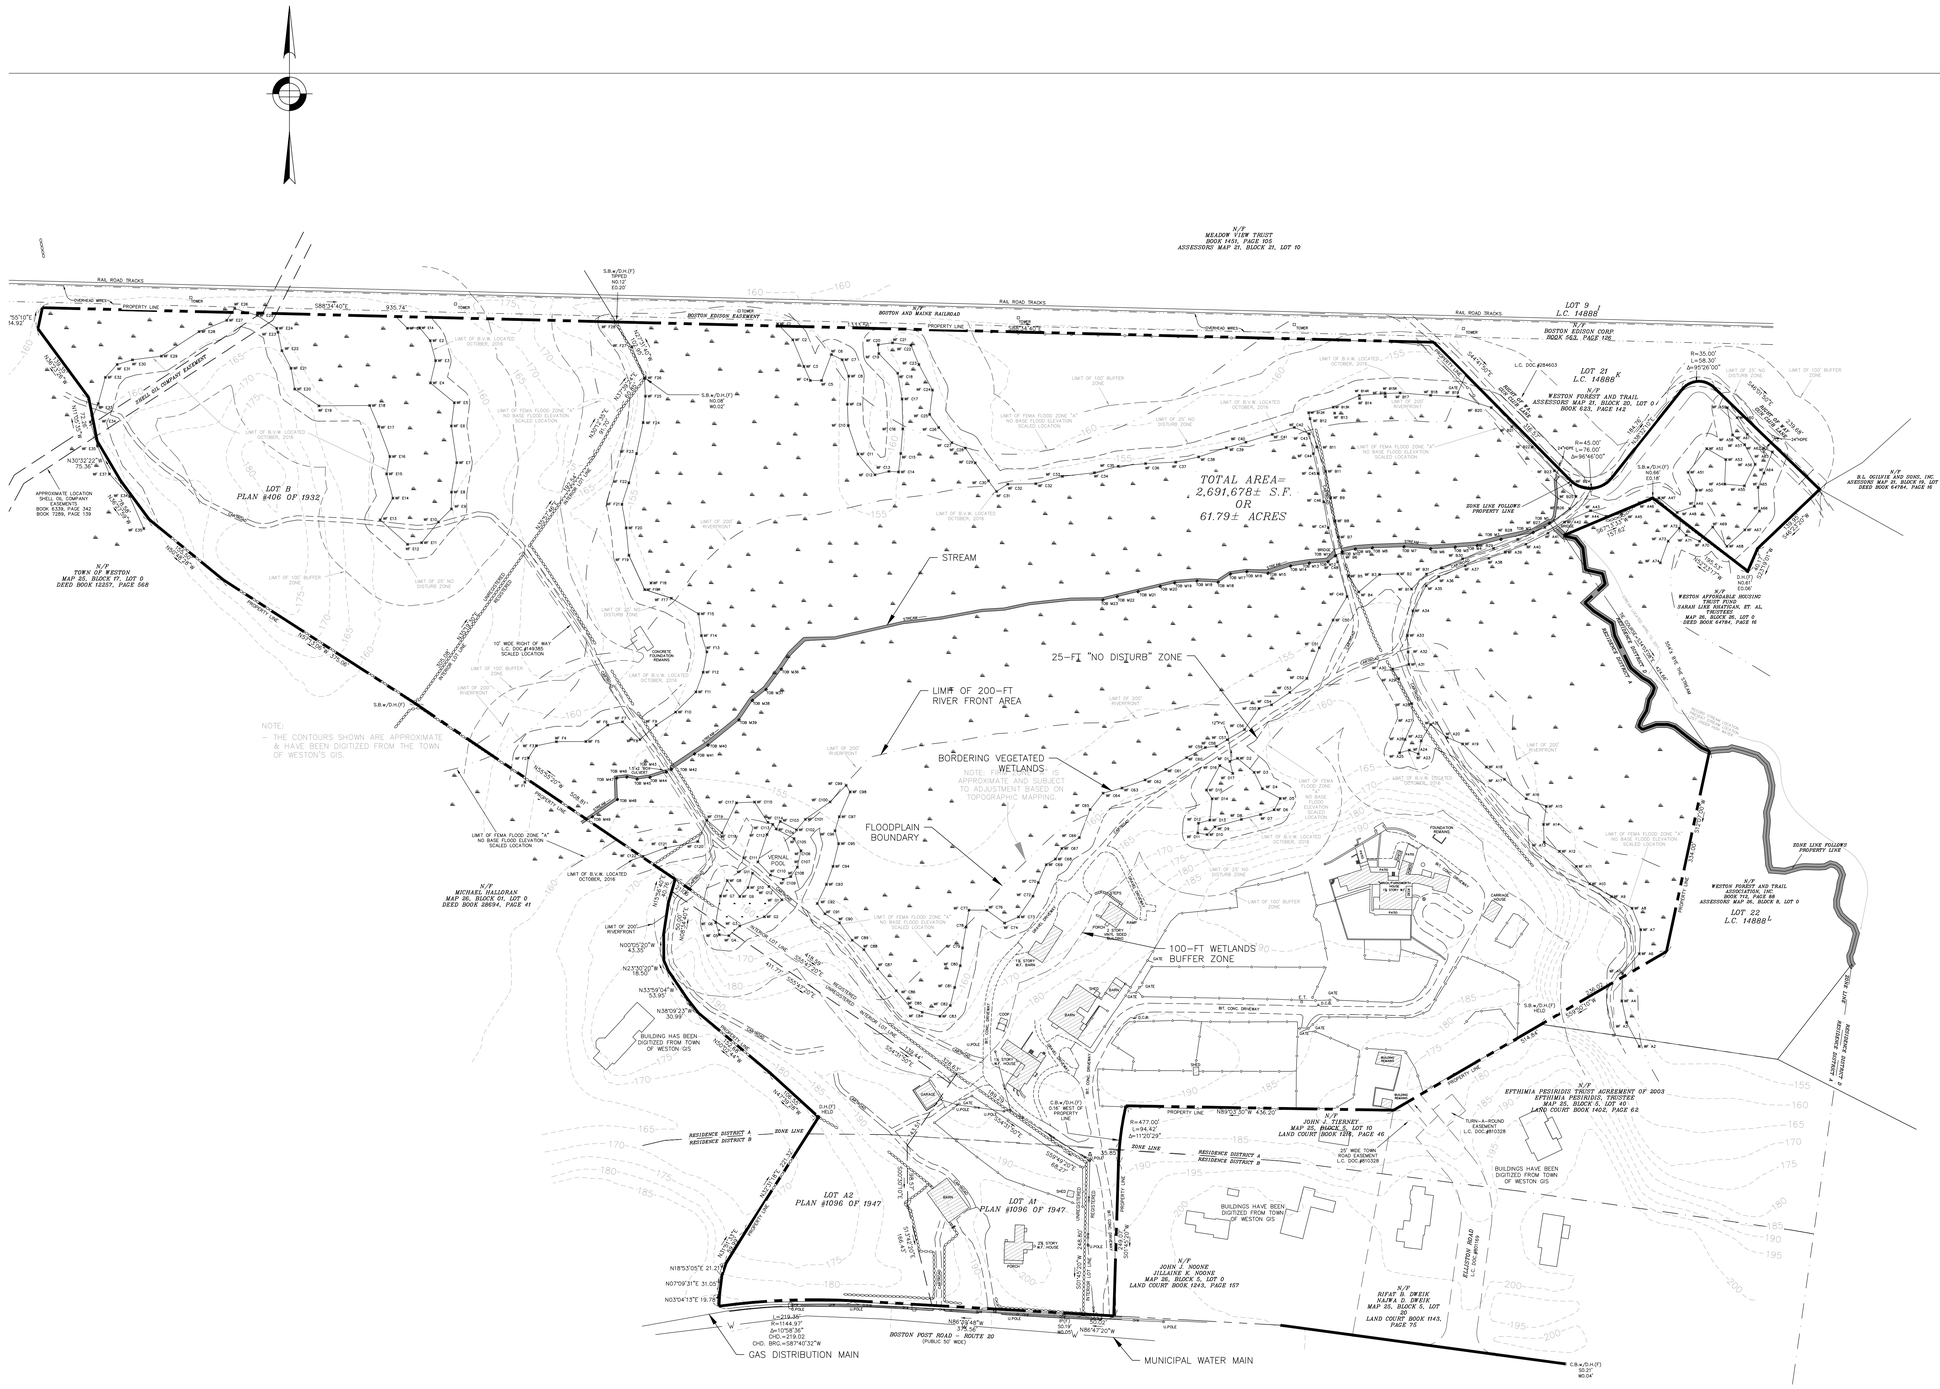

NOTES:

1. CONTOURS SHOWN ARE APPROXIMATE AND WERE OBTAINED FROM THE TOWN OF WESTON'S GIS.
2. SURVEY AND PROPERTY LINE INFORMATION WAS OBTAINED FROM A PLAN ENTITLED "PERIMETER AND WETLANDS PLAN IN WESTON, MASS," PREPARED BY METROWEST ENGINEERING, INC., AND DATED NOVEMBER 9, 2017.
3. THE FLOODPLAIN BOUNDARY SHOWN WAS APPROXIMATED FROM THE BASE FLOOD LIMIT SHOWN AS ZONE A ON FLOOD INSURANCE RATE MAP NUMBER 25017C0527F REVISED JULY 7, 2014

tat | the architectural team

The Architectural Team, Inc.
50 Commandant's Way at Admiral's Hill
Chelsea MA 02150
T 617.889.4402
F 617.884.4329
www.architecturalteam.com

©2011 The Architectural Team, Inc.

Consultant:

HOWARD STEIN HUDSON
11 Beacon Street, Suite 1010
Boston, MA 02108
www.hshassoc.com

Revision:

Engineer of Record:

COMMONWEALTH OF MASSACHUSETTS
RICHARD E. LATINI
CIVIL
No. 41033
REGISTERED PROFESSIONAL ENGINEER
3/1/19

Drawn: RJM

Checked: RL

Scale: AS NOTED

Key Plan:

Project Name:
Modera Weston

751 - 761 Boston Post Road
Weston, MA

Sheet Name:
Topographic Survey Plan

Project Number:
18140

Issue Date:
March 01, 2019

Sheet Number:
T1.00

Friday, March 1, 2019 10:57:40 AM
L:\19040\CURRENT\CUTSHEETS\T1.00 - Topographic Plan.dwg